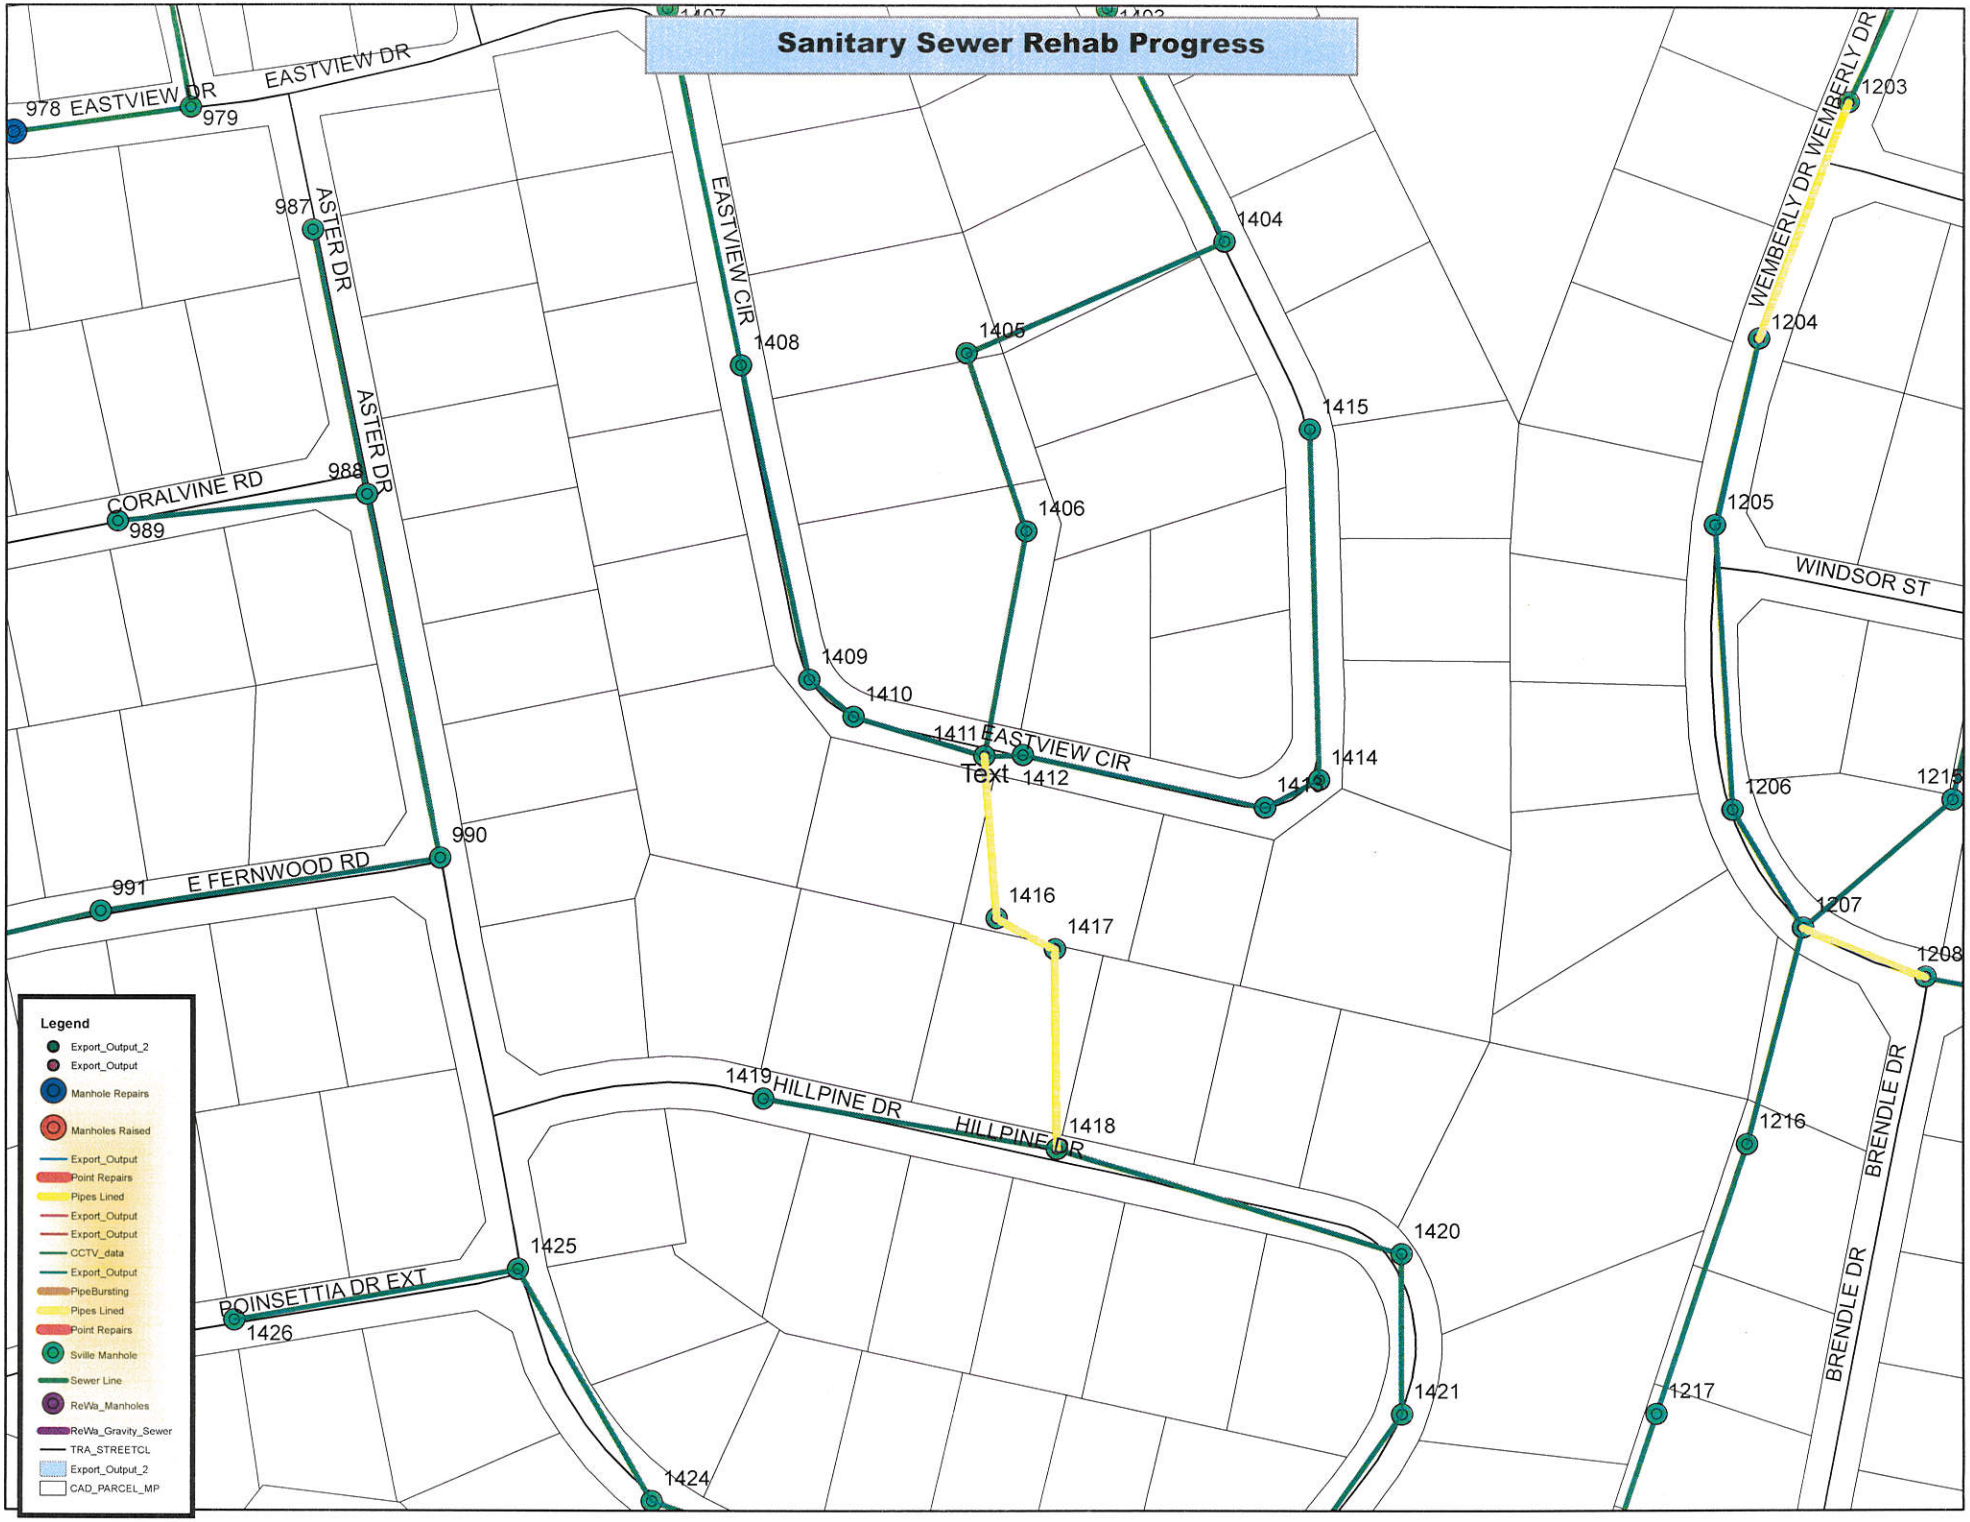
Sanitary Sewer Rehab Progress
978 EASTVIEW DR
EASTVIEW DR
979
987
ASTER DR
ASTER DR
988
CORALVINE RD
989
990
991
E FERNWOOD RD
EASTVIEW CIR
1408
1404
1405
1415
1406
1409
1410
1411
EASTVIEW CIR
Text
1412
1413
1414
1416
1417
1418
1419
HILLPINE DR
HILLPINE DR
1420
1421
1425
POINSETTIA DR EXT
1426
1424
WEMBERLY DR
WEMBERLY DR
1203
1204
1205
WINDSOR ST
1206
1215
1207
1208
1216
BRENDLE DR
BRENDLE DR
1217
Legend
Export_Output_2
Export_Output
Manhole Repairs
Manholes Raised
Export_Output
Point Repairs
Pipes Lined
Export_Output
Export_Output
CCTV_data
Export_Output
PipeBursting
Pipes Lined
Point Repairs
Sville Manhole
Sewer Line
ReWa_Manholes
ReWa_Gravity_Sewer
TRA_STREETCL
Export_Output_2
CAD_PARCEL_MP

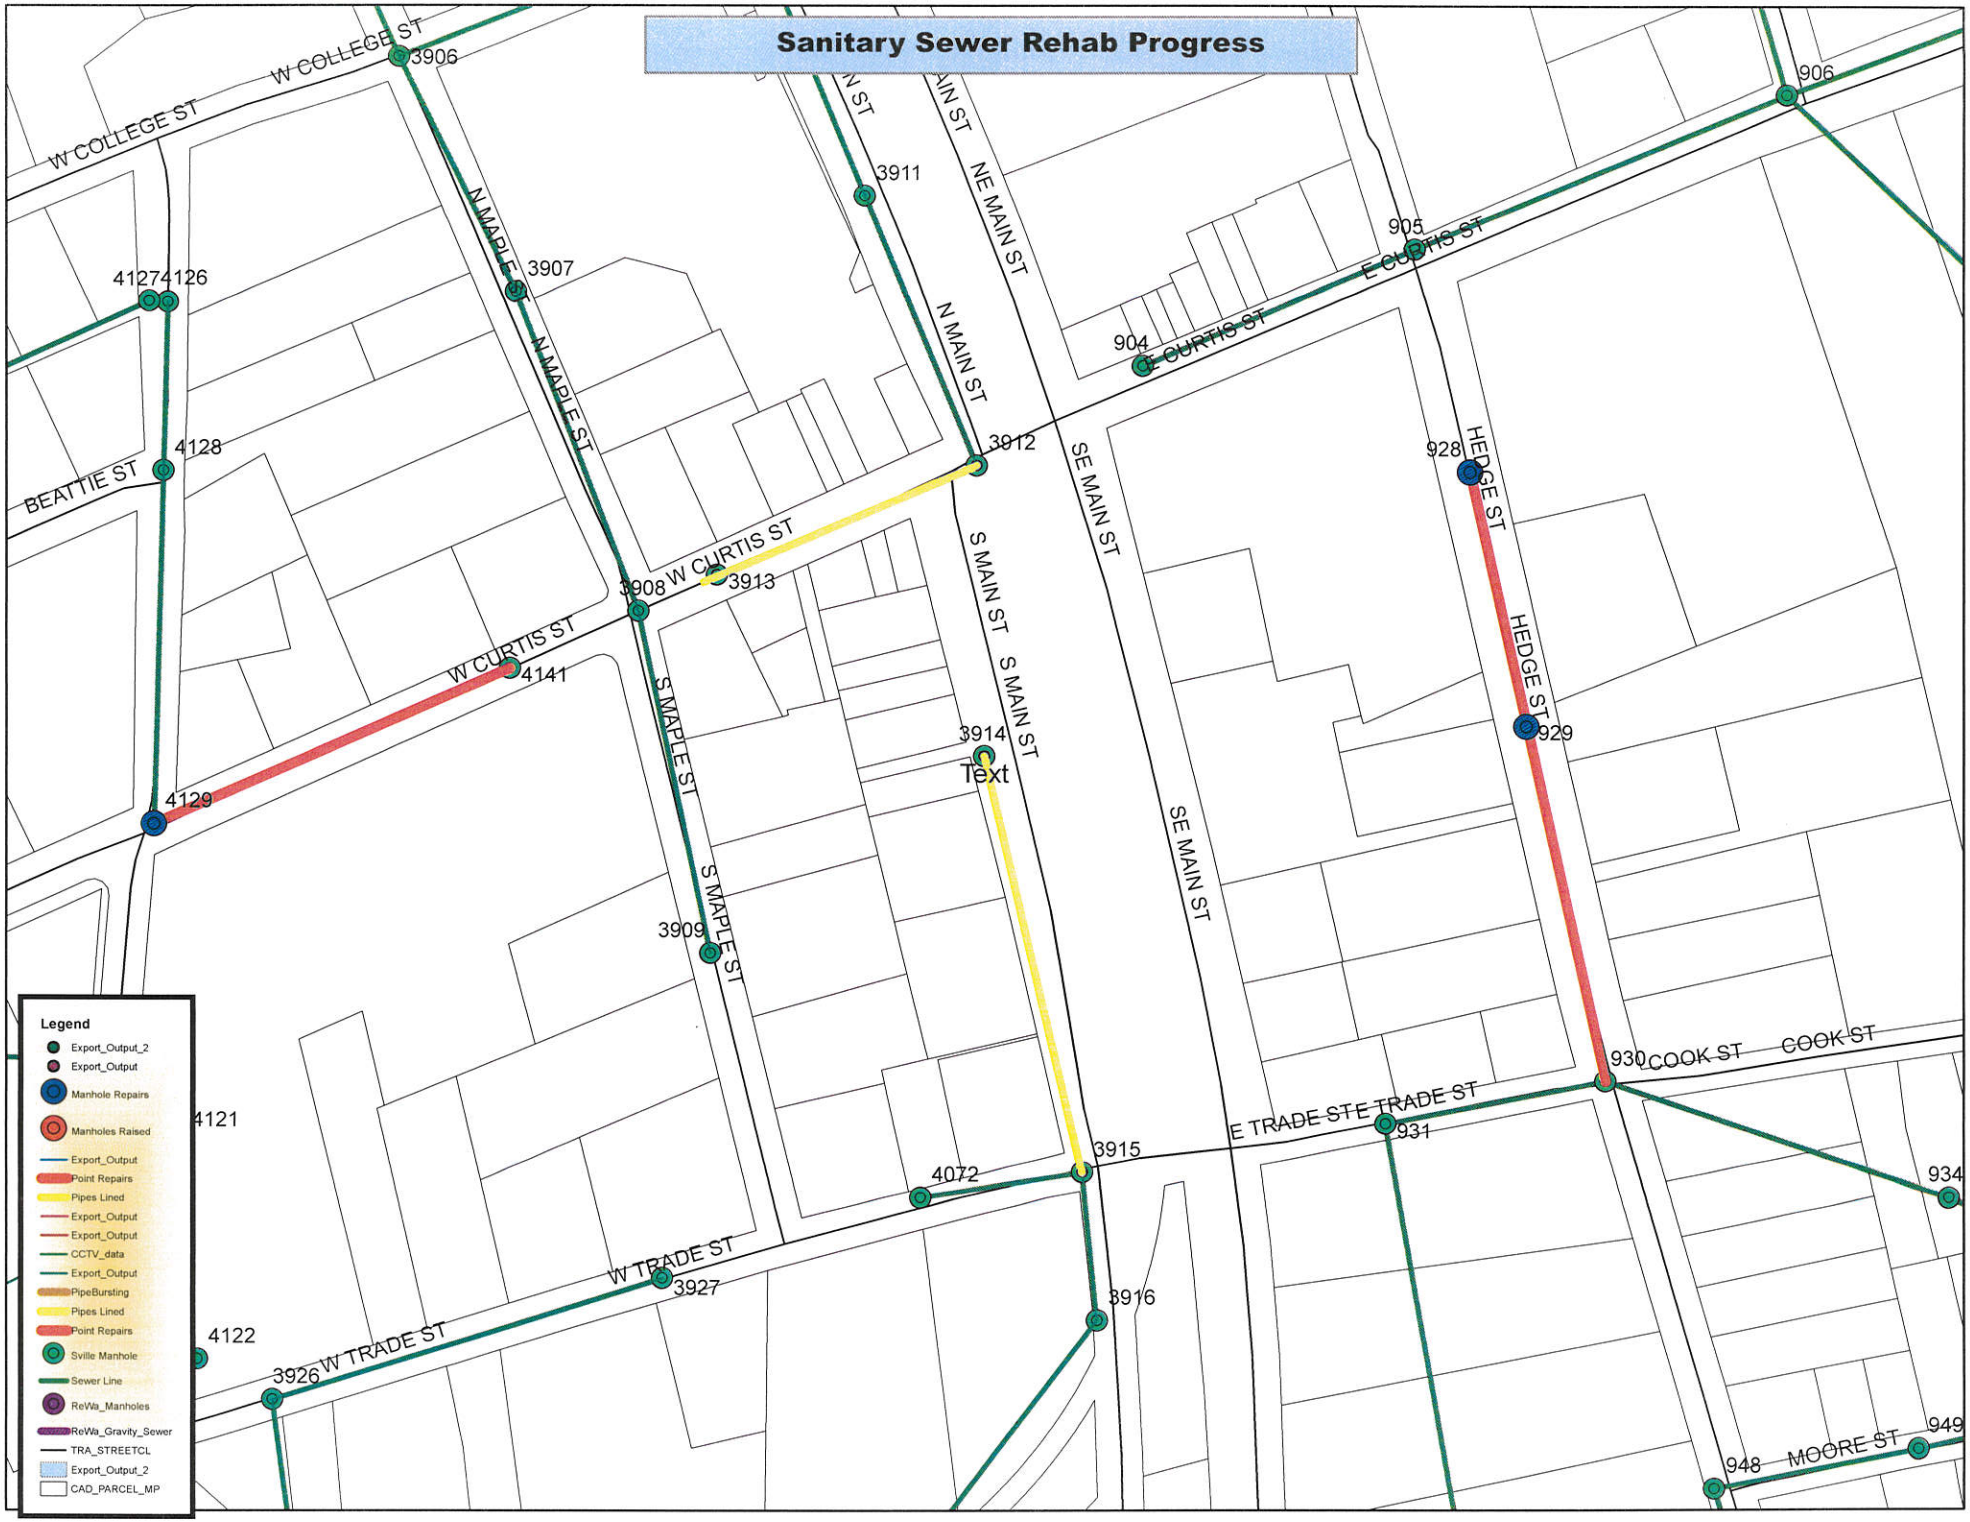
Sanitary Sewer Rehab Progress
W COLLEGE ST
W COLLEGE ST
3906
N MAPLE ST
N MAPLE ST
3907
41274126
4128
BEATTIE ST
3911
N MAIN ST
NE MAIN ST
905
E CURTIS ST
E CURTIS ST
904
906
3912
SE MAIN ST
928
HEDGE ST
HEDGE ST
929
W CURTIS ST
3908
W CURTIS ST
3913
4141
S MAIN ST
S MAIN ST
3914
Text
S MAPLE ST
S MAPLE ST
4129
3909
SE MAIN ST
930
COOK ST
COOK ST
E TRADE ST
E TRADE ST
931
4121
3915
4072
934
W TRADE ST
3927
3916
4122
3926
W TRADE ST
948
MOORE ST
949
Legend
Export_Output_2
Export_Output
Manhole Repairs
Manholes Raised
Export_Output
Point Repairs
Pipes Lined
Export_Output
Export_Output
CCTV_data
Export_Output
PipeBursting
Pipes Lined
Point Repairs
Sville Manhole
Sewer Line
ReWa_Manholes
ReWa_Gravity_Sewer
TRA_STREETCL
Export_Output_2
CAD_PARCEL_MP

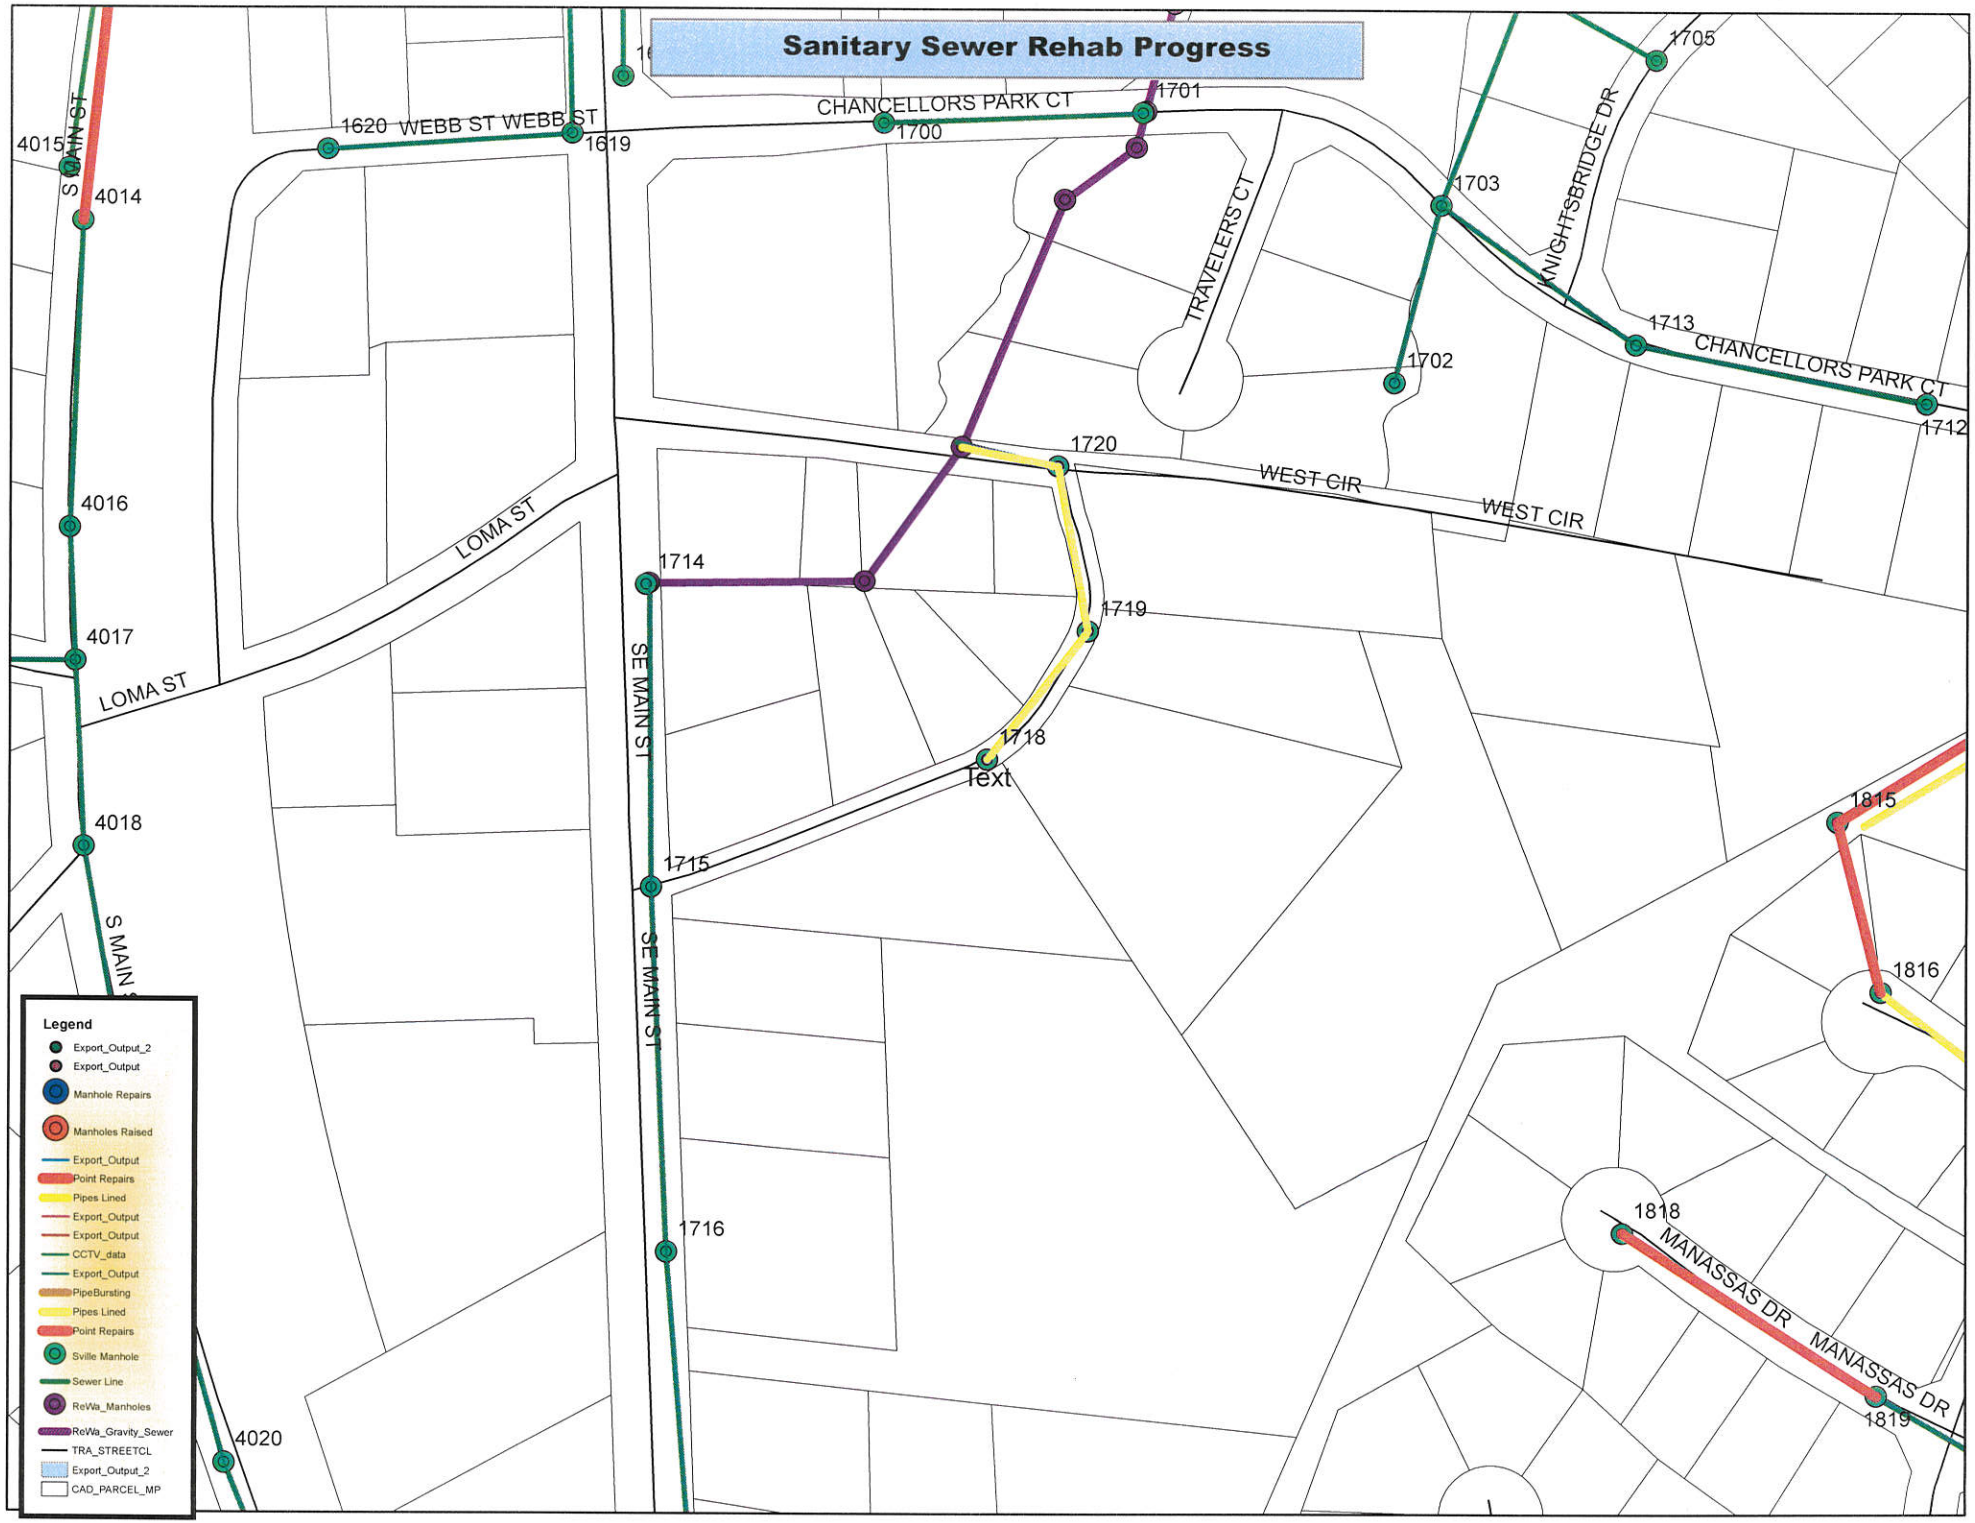
Sanitary Sewer Rehab Progress
CHANCELLORS PARK CT
1620 WEBB ST WEBB ST
1619
1700
1701
1705
KNIGHTSBRIDGE DR
TRAVELERS CT
1703
1702
1713
CHANCELLORS PARK CT
1712
1720
WEST CIR
WEST CIR
LOMA ST
LOMA ST
1714
1719
1718
Text
SE MAIN ST
SE MAIN ST
1715
1716
4015
4014
4016
4017
4018
4020
1815
1816
1818
MANASSAS DR
MANASSAS DR
1819
Legend
Export_Output_2
Export_Output
Manhole Repairs
Manholes Raised
Export_Output
Point Repairs
Pipes Lined
Export_Output
Export_Output
CCTV_data
Export_Output
PipeBursting
Pipes Lined
Point Repairs
Sville Manhole
Sewer Line
ReWa_Manholes
ReWa_Gravity_Sewer
TRA_STREETCL
Export_Output_2
CAD_PARCEL_MP

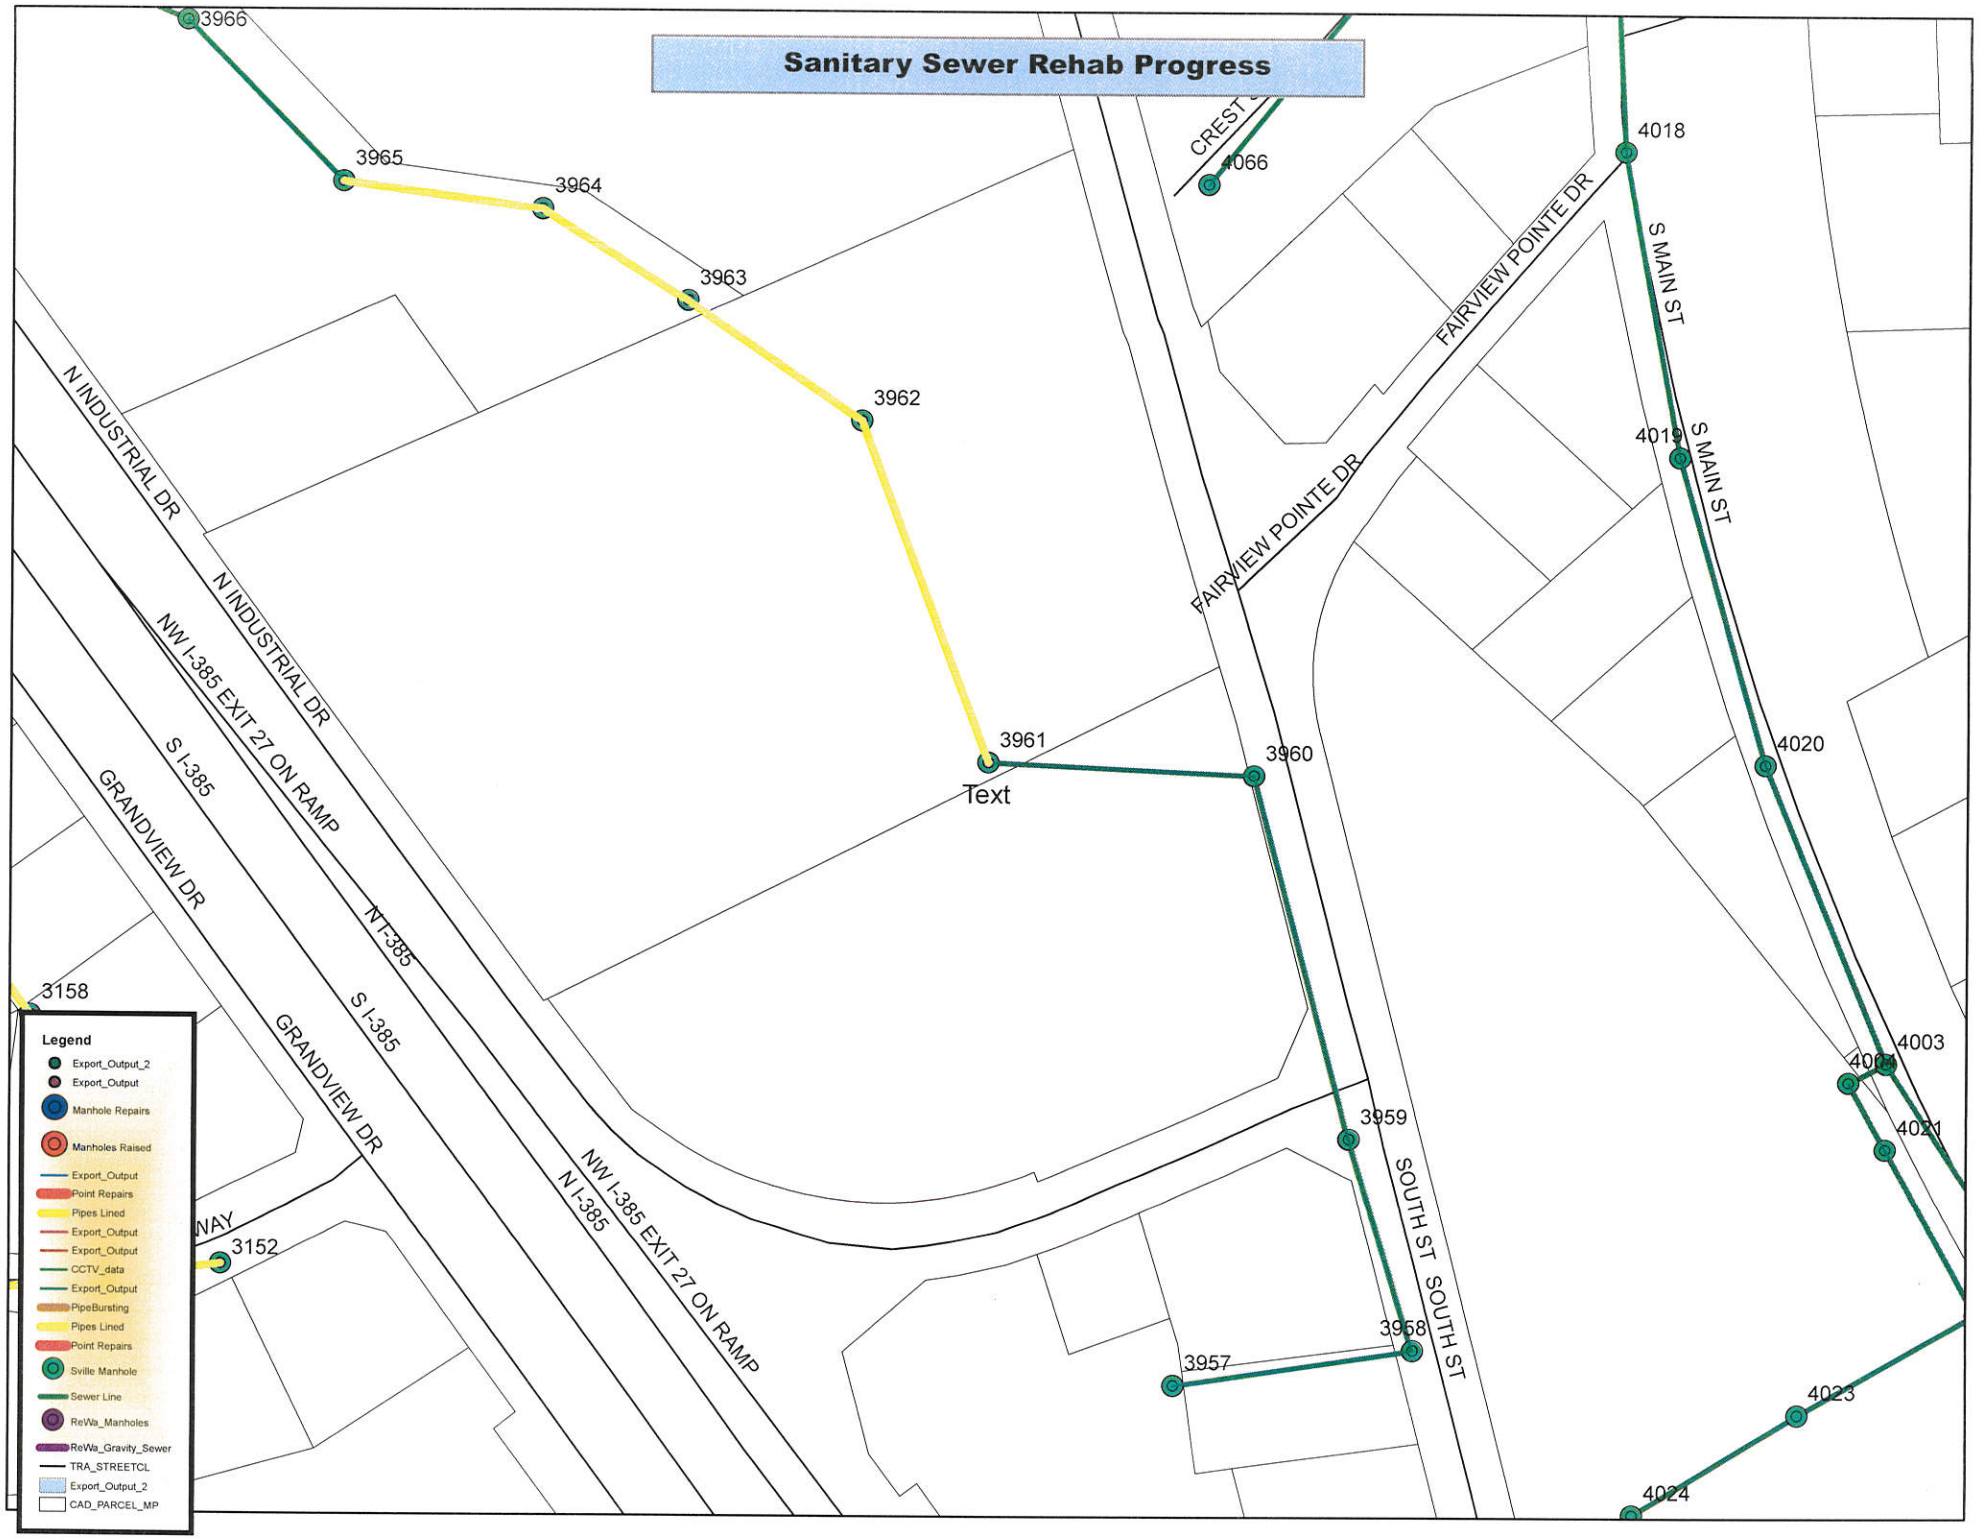
Sanitary Sewer Rehab Progress
3966
3965
3964
3963
3962
3961
3960
3959
3958
3957
3158
3152
4066
4018
4019
4020
4003
4021
4023
4024
Text
CREST
FAIRVIEW POINTE DR
FAIRVIEW POINTE DR
S MAIN ST
S MAIN ST
N INDUSTRIAL DR
N INDUSTRIAL DR
NW I-385 EXIT 27 ON RAMP
N I-385
S I-385
GRANDVIEW DR
GRANDVIEW DR
S I-385
N I-385
NW I-385 EXIT 27 ON RAMP
SOUTH ST
SOUTH ST
NAY
Legend
Export_Output_2
Export_Output
Manhole Repairs
Manholes Raised
Export_Output
Point Repairs
Pipes Lined
Export_Output
Export_Output
CCTV_data
Export_Output
PipeBursting
Pipes Lined
Point Repairs
Sville Manhole
Sewer Line
ReWa_Manholes
ReWa_Gravity_Sewer
TRA_STREETCL
Export_Output_2
CAD_PARCEL_MP

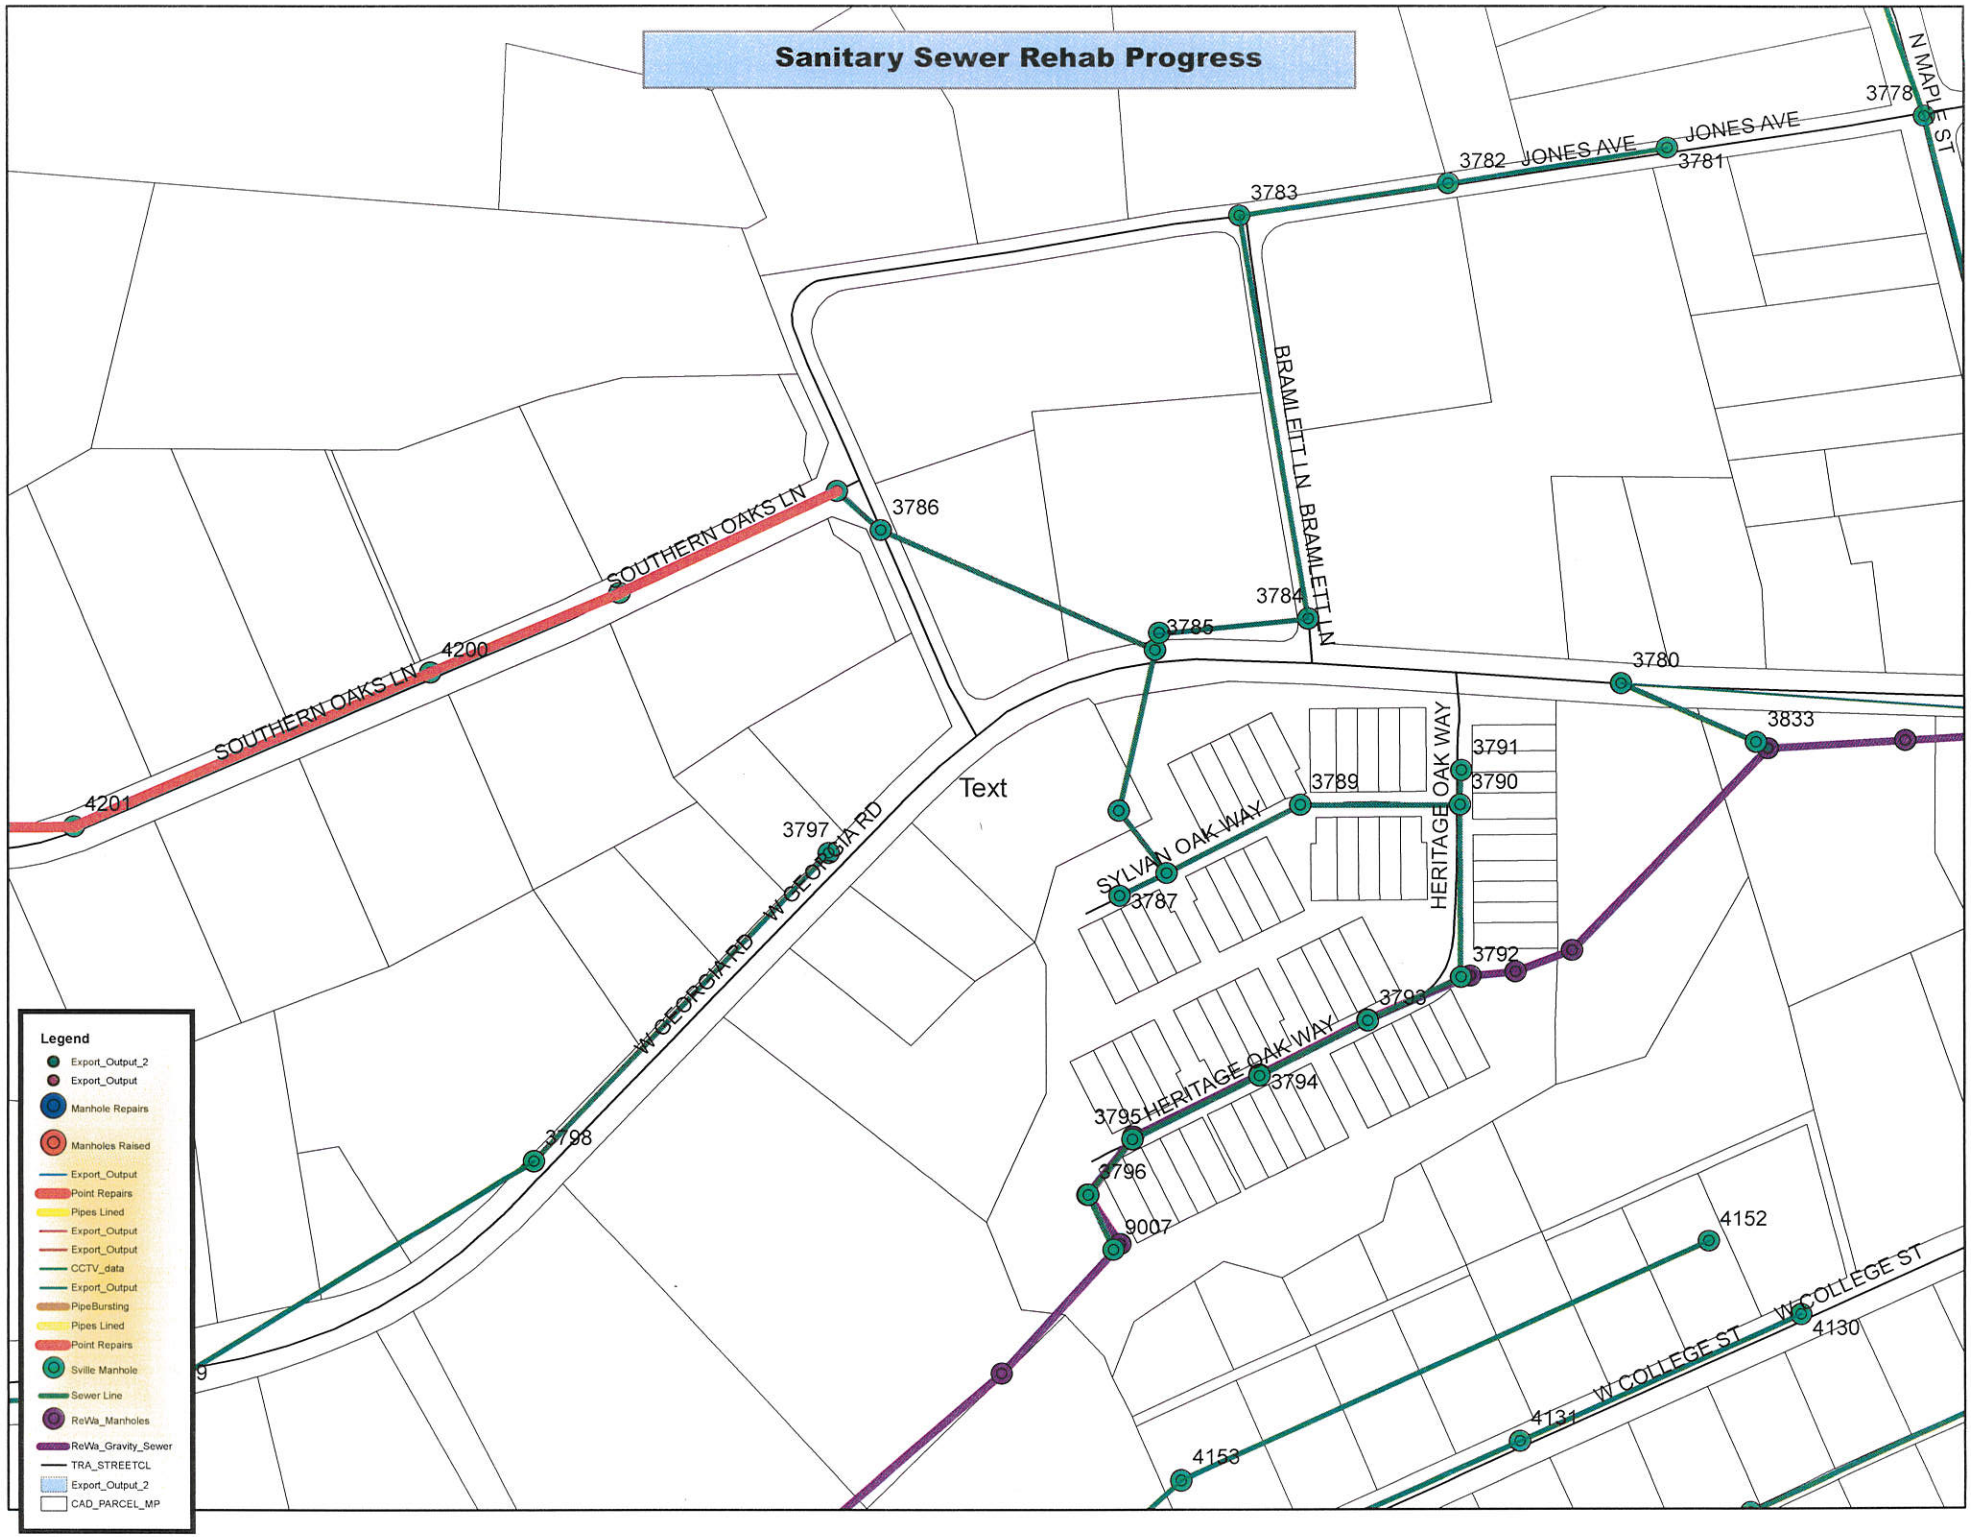
Sanitary Sewer Rehab Progress
JONES AVE
JONES AVE
N MAPLE ST
BRAMLETT LN
BRAMLETT LN
SOUTHERN OAKS LN
SOUTHERN OAKS LN
W GEORGIA RD
W GEORGIA RD
SYLVAN OAK WAY
HERITAGE OAK WAY
HERITAGE OAK WAY
W COLLEGE ST
W COLLEGE ST
Text
3778
3781
3782
3783
3784
3785
3786
3780
3833
3789
3791
3790
3787
3792
3793
3794
3795
3796
9007
3797
3798
4200
4201
4152
4130
4131
4153
Legend
Export_Output_2
Export_Output
Manhole Repairs
Manholes Raised
Export_Output
Point Repairs
Pipes Lined
Export_Output
Export_Output
CCTV_data
Export_Output
PipeBursting
Pipes Lined
Point Repairs
Sville Manhole
Sewer Line
ReWa_Manholes
ReWa_Gravity_Sewer
TRA_STREETCL
Export_Output_2
CAD_PARCEL_MP