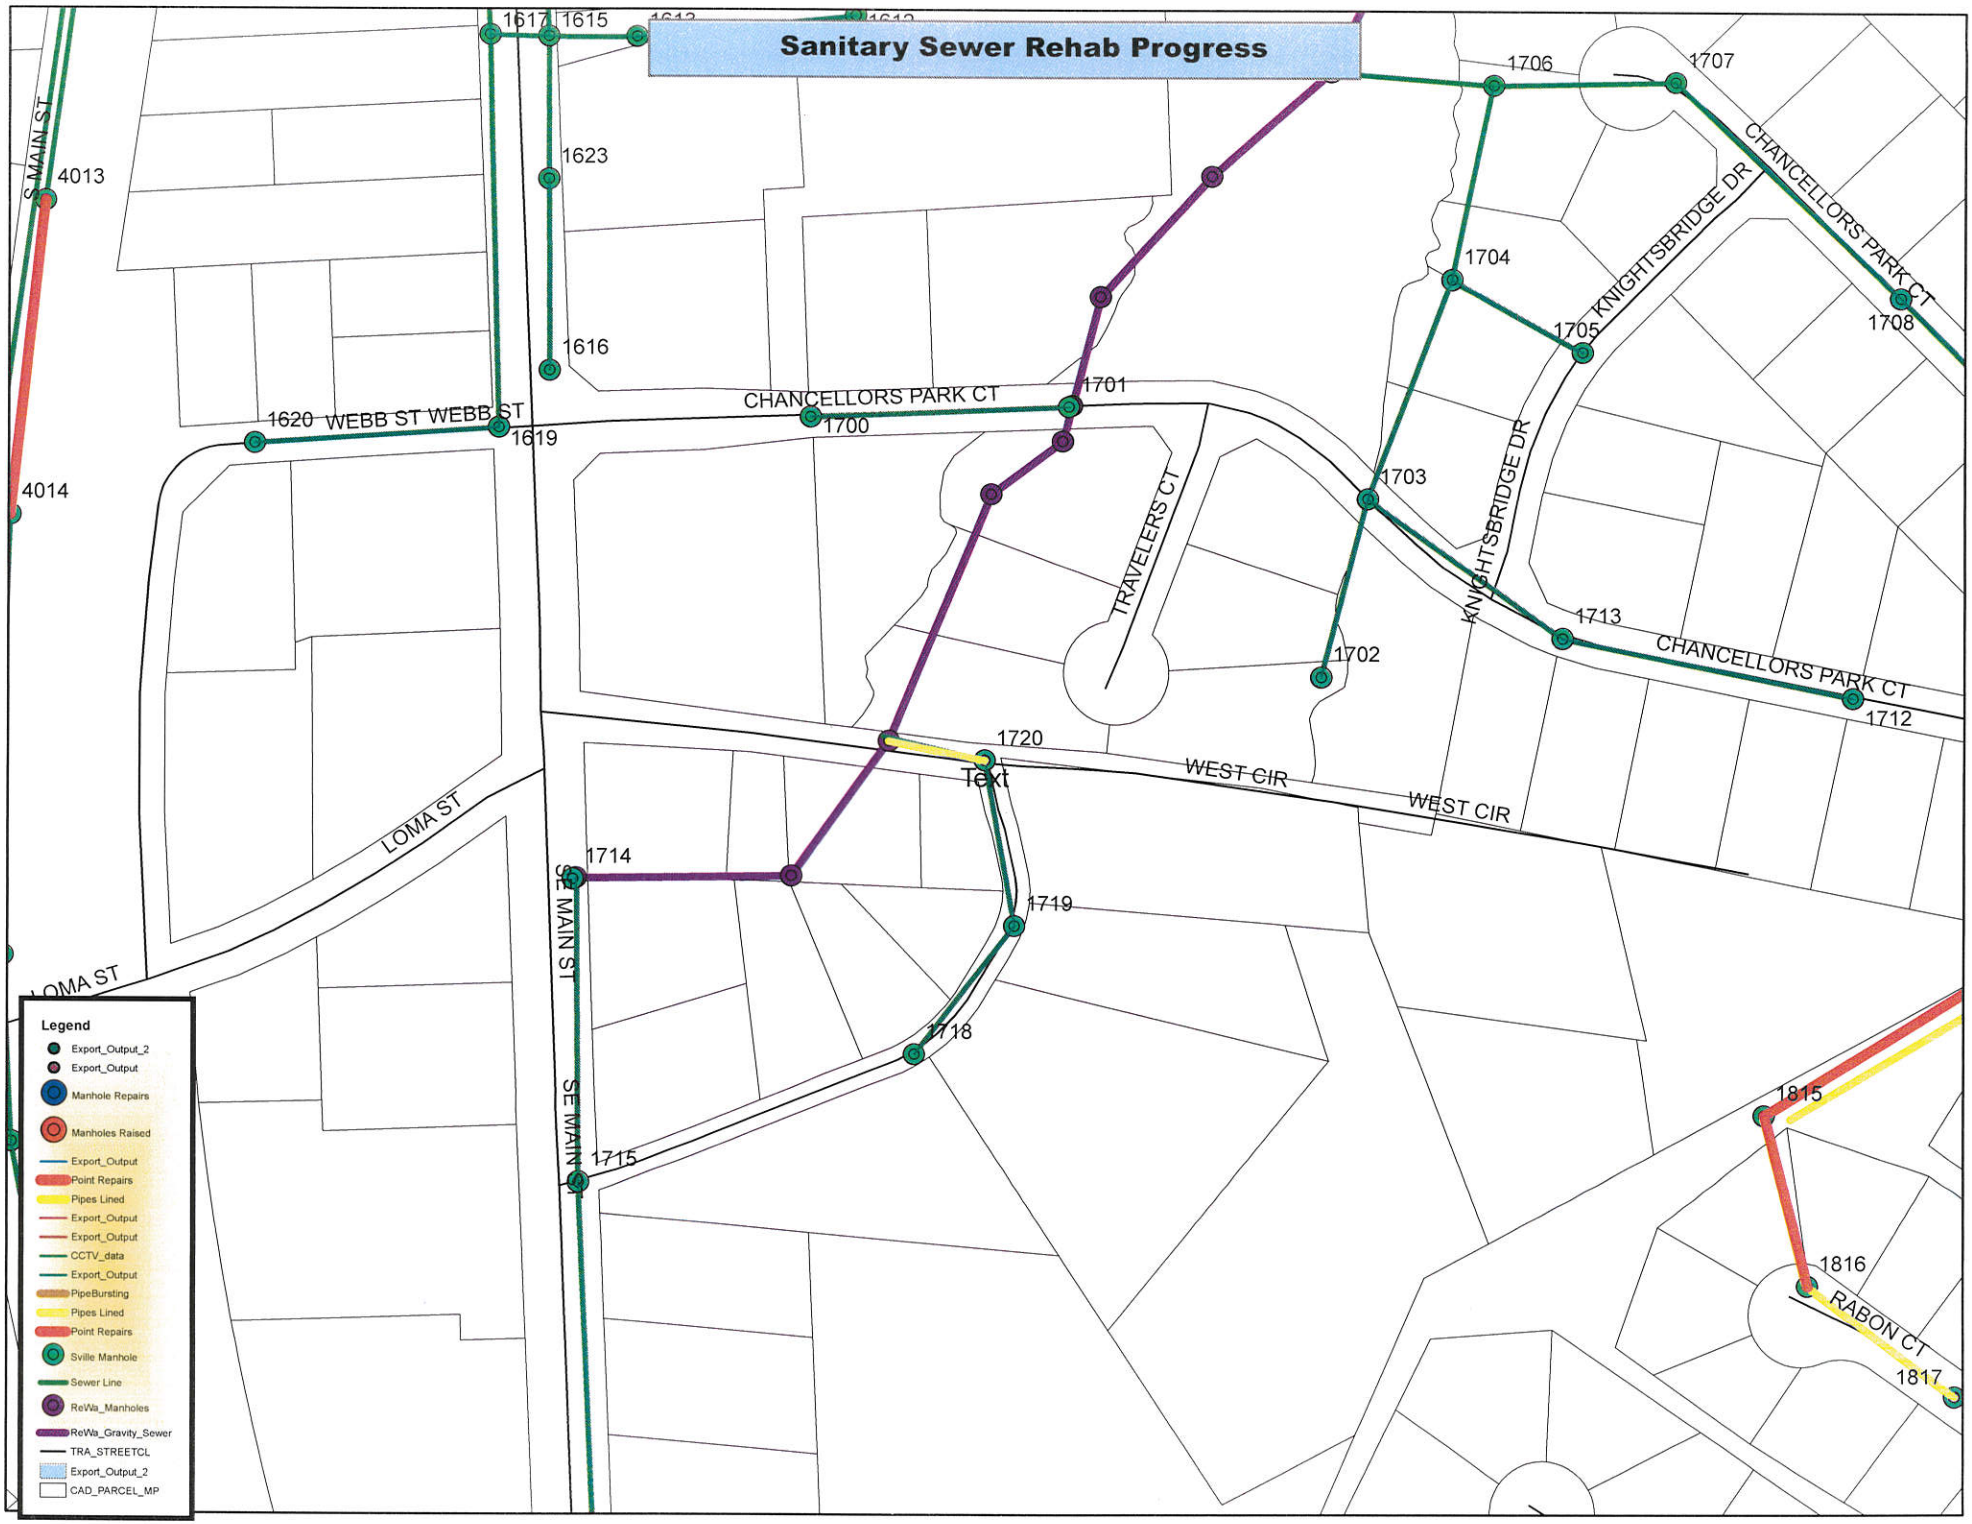
Sanitary Sewer Rehab Progress
S MAIN ST
4013
4014
1617
1615
1623
1616
1620
WEBB ST
WEBB ST
1619
CHANCELLORS PARK CT
1700
1701
1706
1707
CHANCELLORS PARK CT
1708
KNIGHTSBRIDGE DR
1704
1705
KNIGHTSBRIDGE DR
1703
TRAVELERS CT
1702
1713
CHANCELLORS PARK CT
1712
1720
Text
WEST CIR
WEST CIR
LOMA ST
LOMA ST
1714
SE MAIN ST
SE MAIN ST
1719
1718
1715
1815
1816
RABON CT
1817
Legend
Export_Output_2
Export_Output
Manhole Repairs
Manholes Raised
Export_Output
Point Repairs
Pipes Lined
Export_Output
Export_Output
CCTV_data
Export_Output
PipeBursting
Pipes Lined
Point Repairs
Sville Manhole
Sewer Line
ReWa_Manholes
ReWa_Gravity_Sewer
TRA_STREETCL
Export_Output_2
CAD_PARCEL_MP

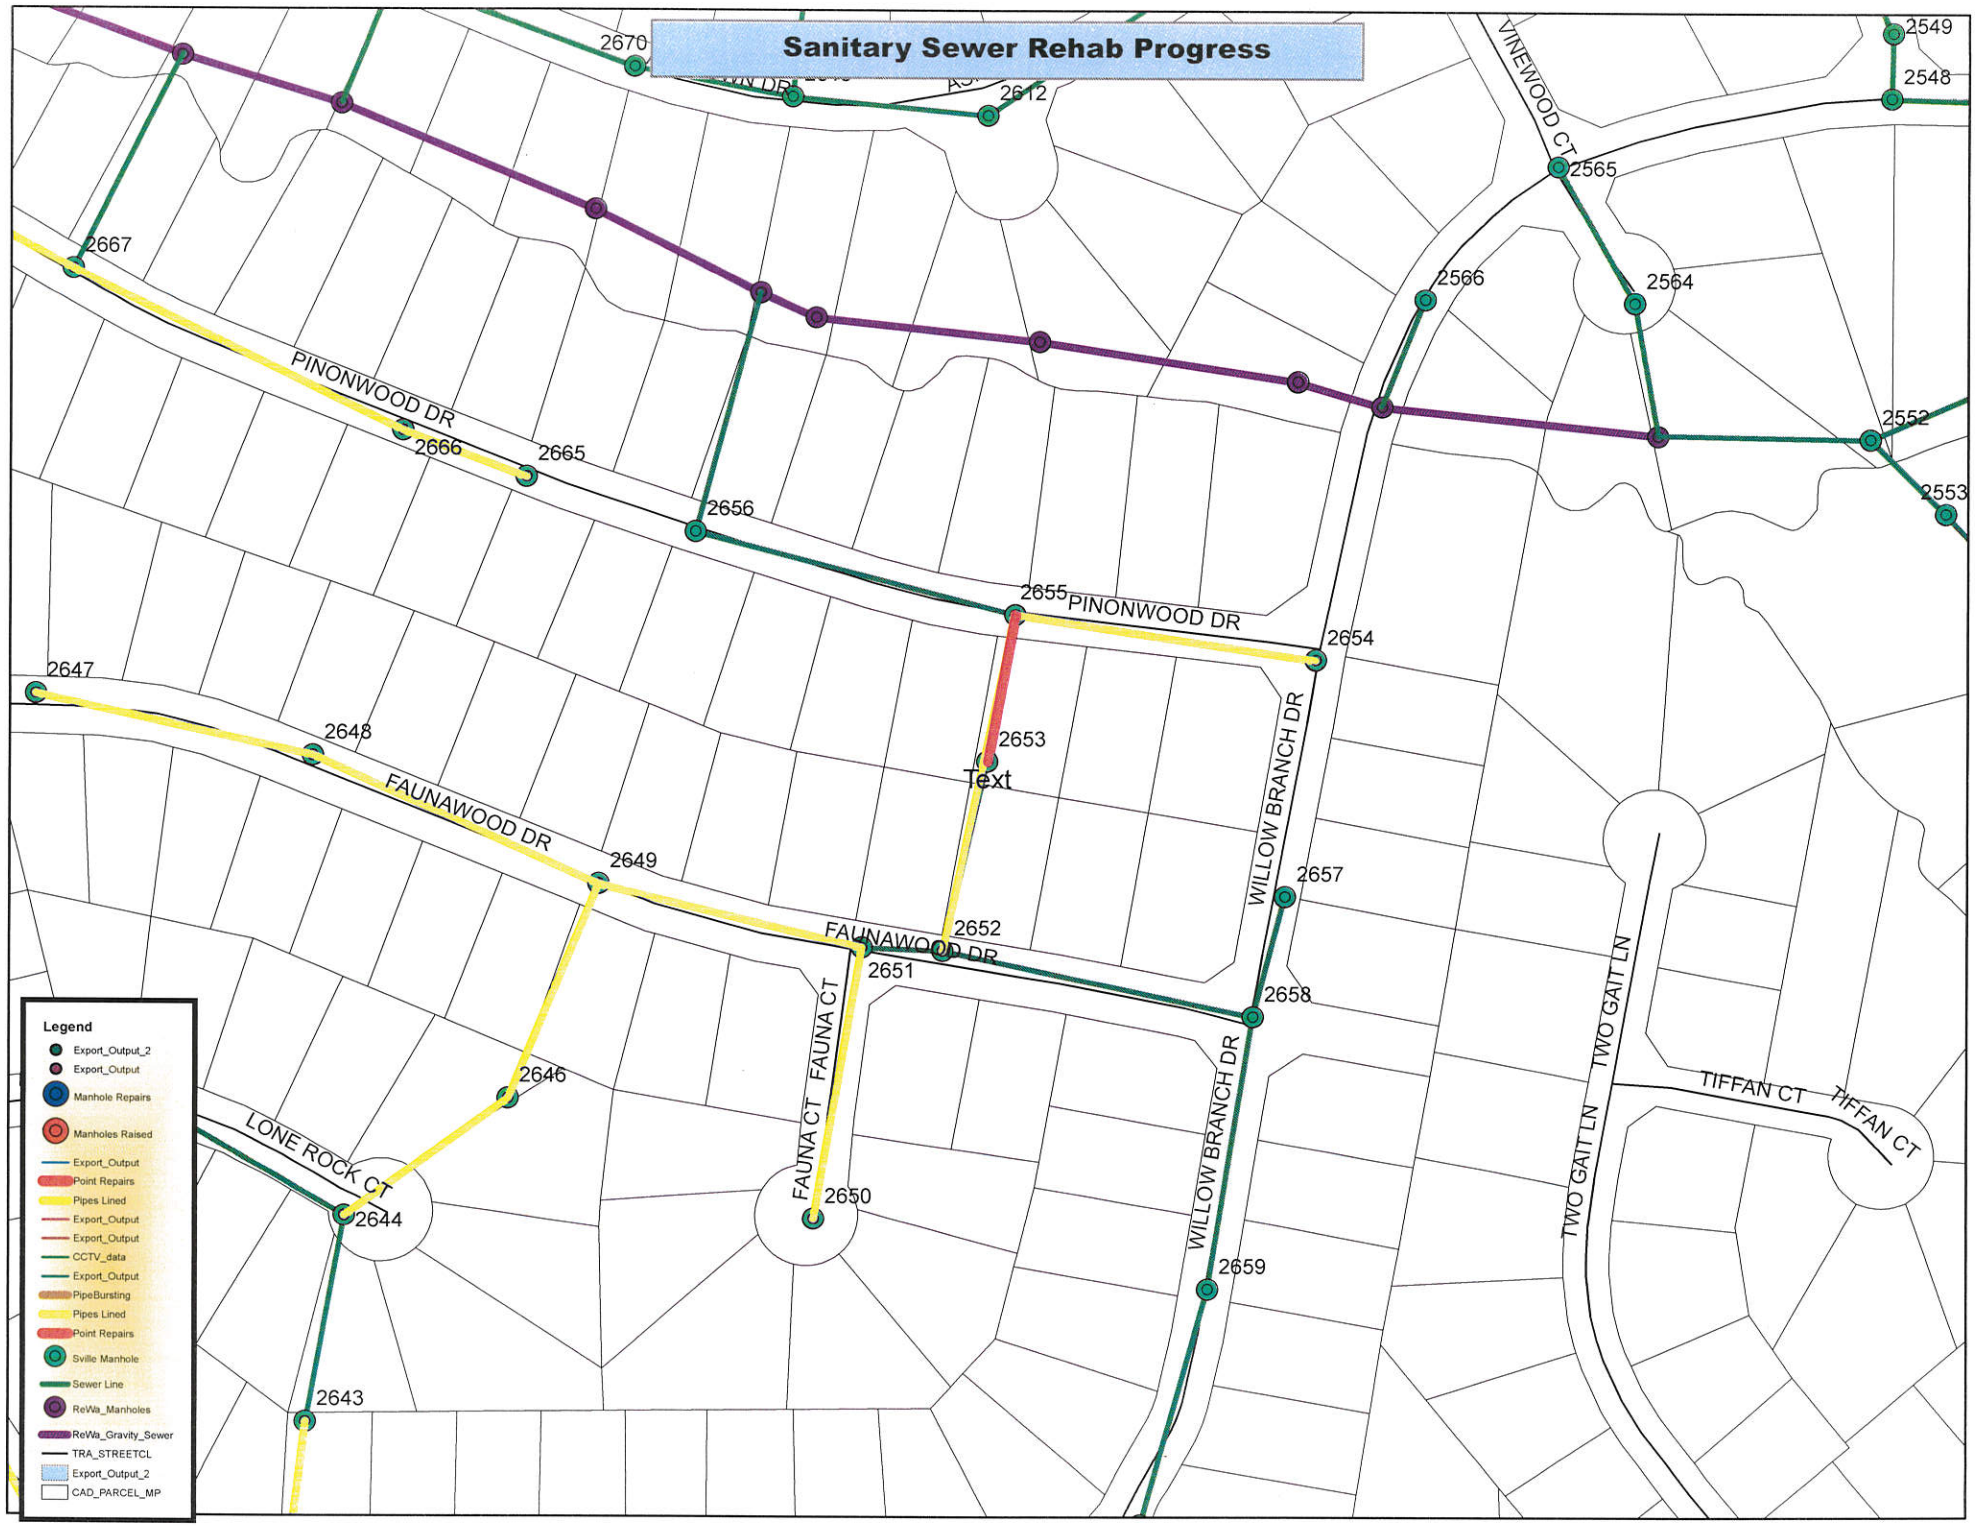
Sanitary Sewer Rehab Progress
2670
2612
2549
2548
VINEWOOD CT
2565
2667
2566
2564
PINONWOOD DR
2666
2665
2552
2553
2656
2655
PINONWOOD DR
2654
2647
2648
2653
Text
FAUNAWOOD DR
2649
WILLOW BRANCH DR
2657
2652
FAUNAWOOD DR
2651
2658
FAUNA CT
FAUNA CT
2646
LONE ROCK CT
2650
TWO GAIT LN
TWO GAIT LN
TIFFAN CT
TIFFAN CT
WILLOW BRANCH DR
2644
2659
2643
Legend
Export_Output_2
Export_Output
Manhole Repairs
Manholes Raised
Export_Output
Point Repairs
Pipes Lined
Export_Output
Export_Output
CCTV_data
Export_Output
PipeBursting
Pipes Lined
Point Repairs
Sville Manhole
Sewer Line
ReWa_Manholes
ReWa_Gravity_Sewer
TRA_STREETCL
Export_Output_2
CAD_PARCEL_MP

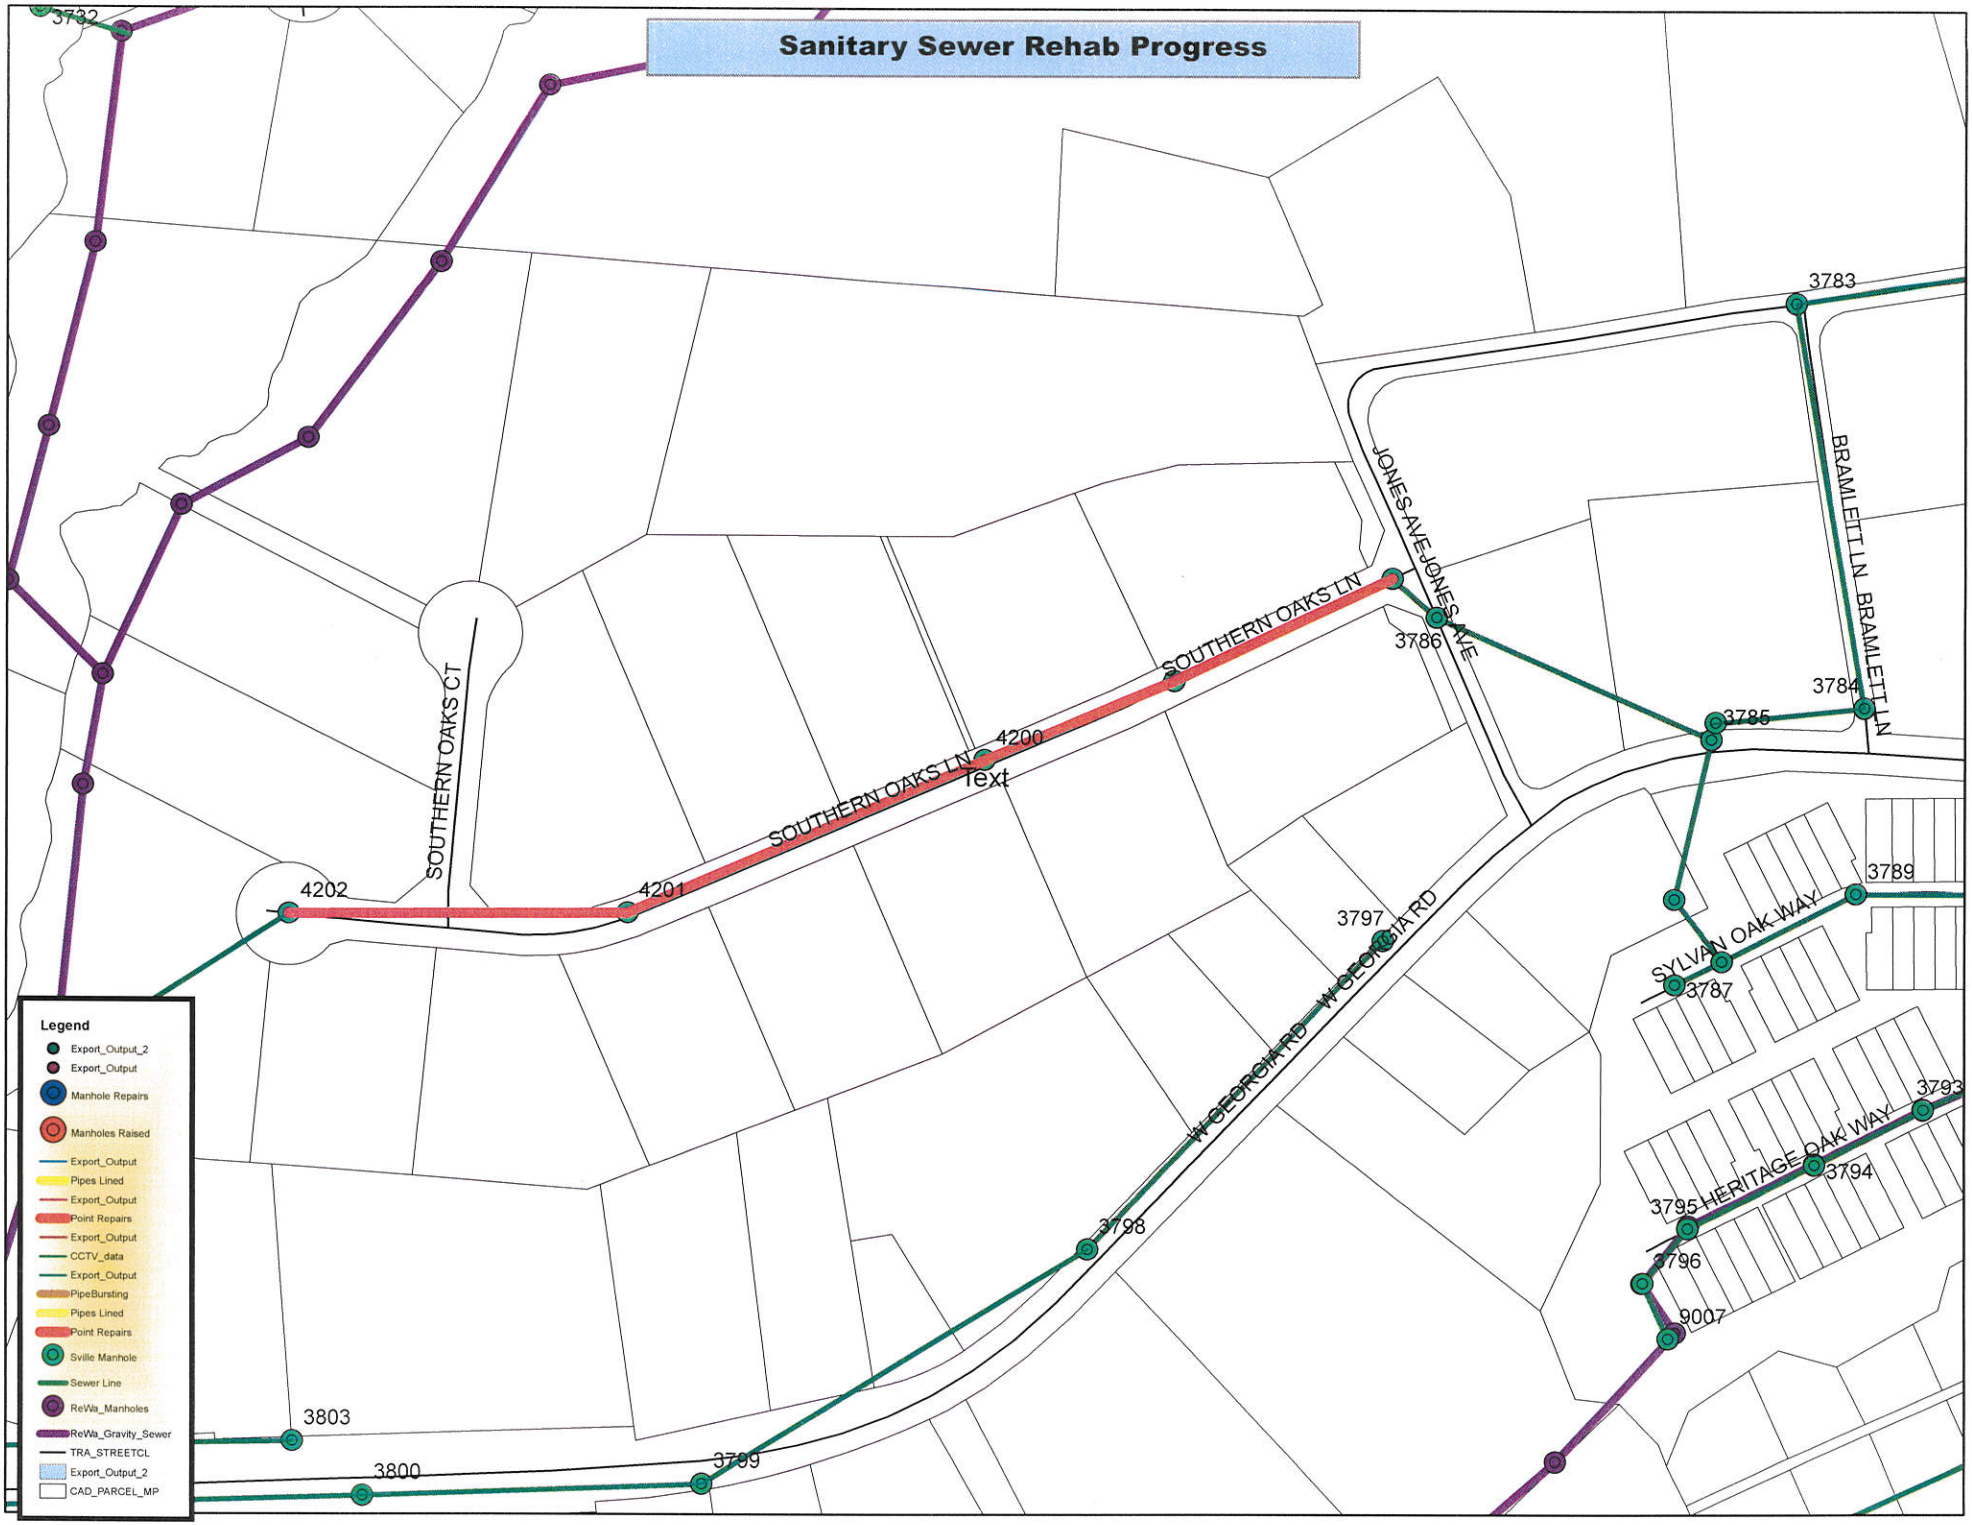
Sanitary Sewer Rehab Progress
3732
3783
JONES AVE
JONES AVE
BRAMLETT LN
BRAMLETT LN
3786
3784
3785
SOUTHERN OAKS LN
SOUTHERN OAKS LN
SOUTHERN OAKS CT
4200
Text
4201
4202
3789
3797
SYLVAN OAK WAY
SYLVAN OAK WAY
3787
W GEORGIA RD
W GEORGIA RD
3793
HERITAGE OAK WAY
3794
3795
3798
3796
9007
3803
3800
3799
Legend
Export_Output_2
Export_Output
Manhole Repairs
Manholes Raised
Export_Output
Pipes Lined
Export_Output
Point Repairs
Export_Output
CCTV_data
Export_Output
PipeBursting
Pipes Lined
Point Repairs
Sville Manhole
Sewer Line
ReWa_Manholes
ReWa_Gravity_Sewer
TRA_STREETCL
Export_Output_2
CAD_PARCEL_MP

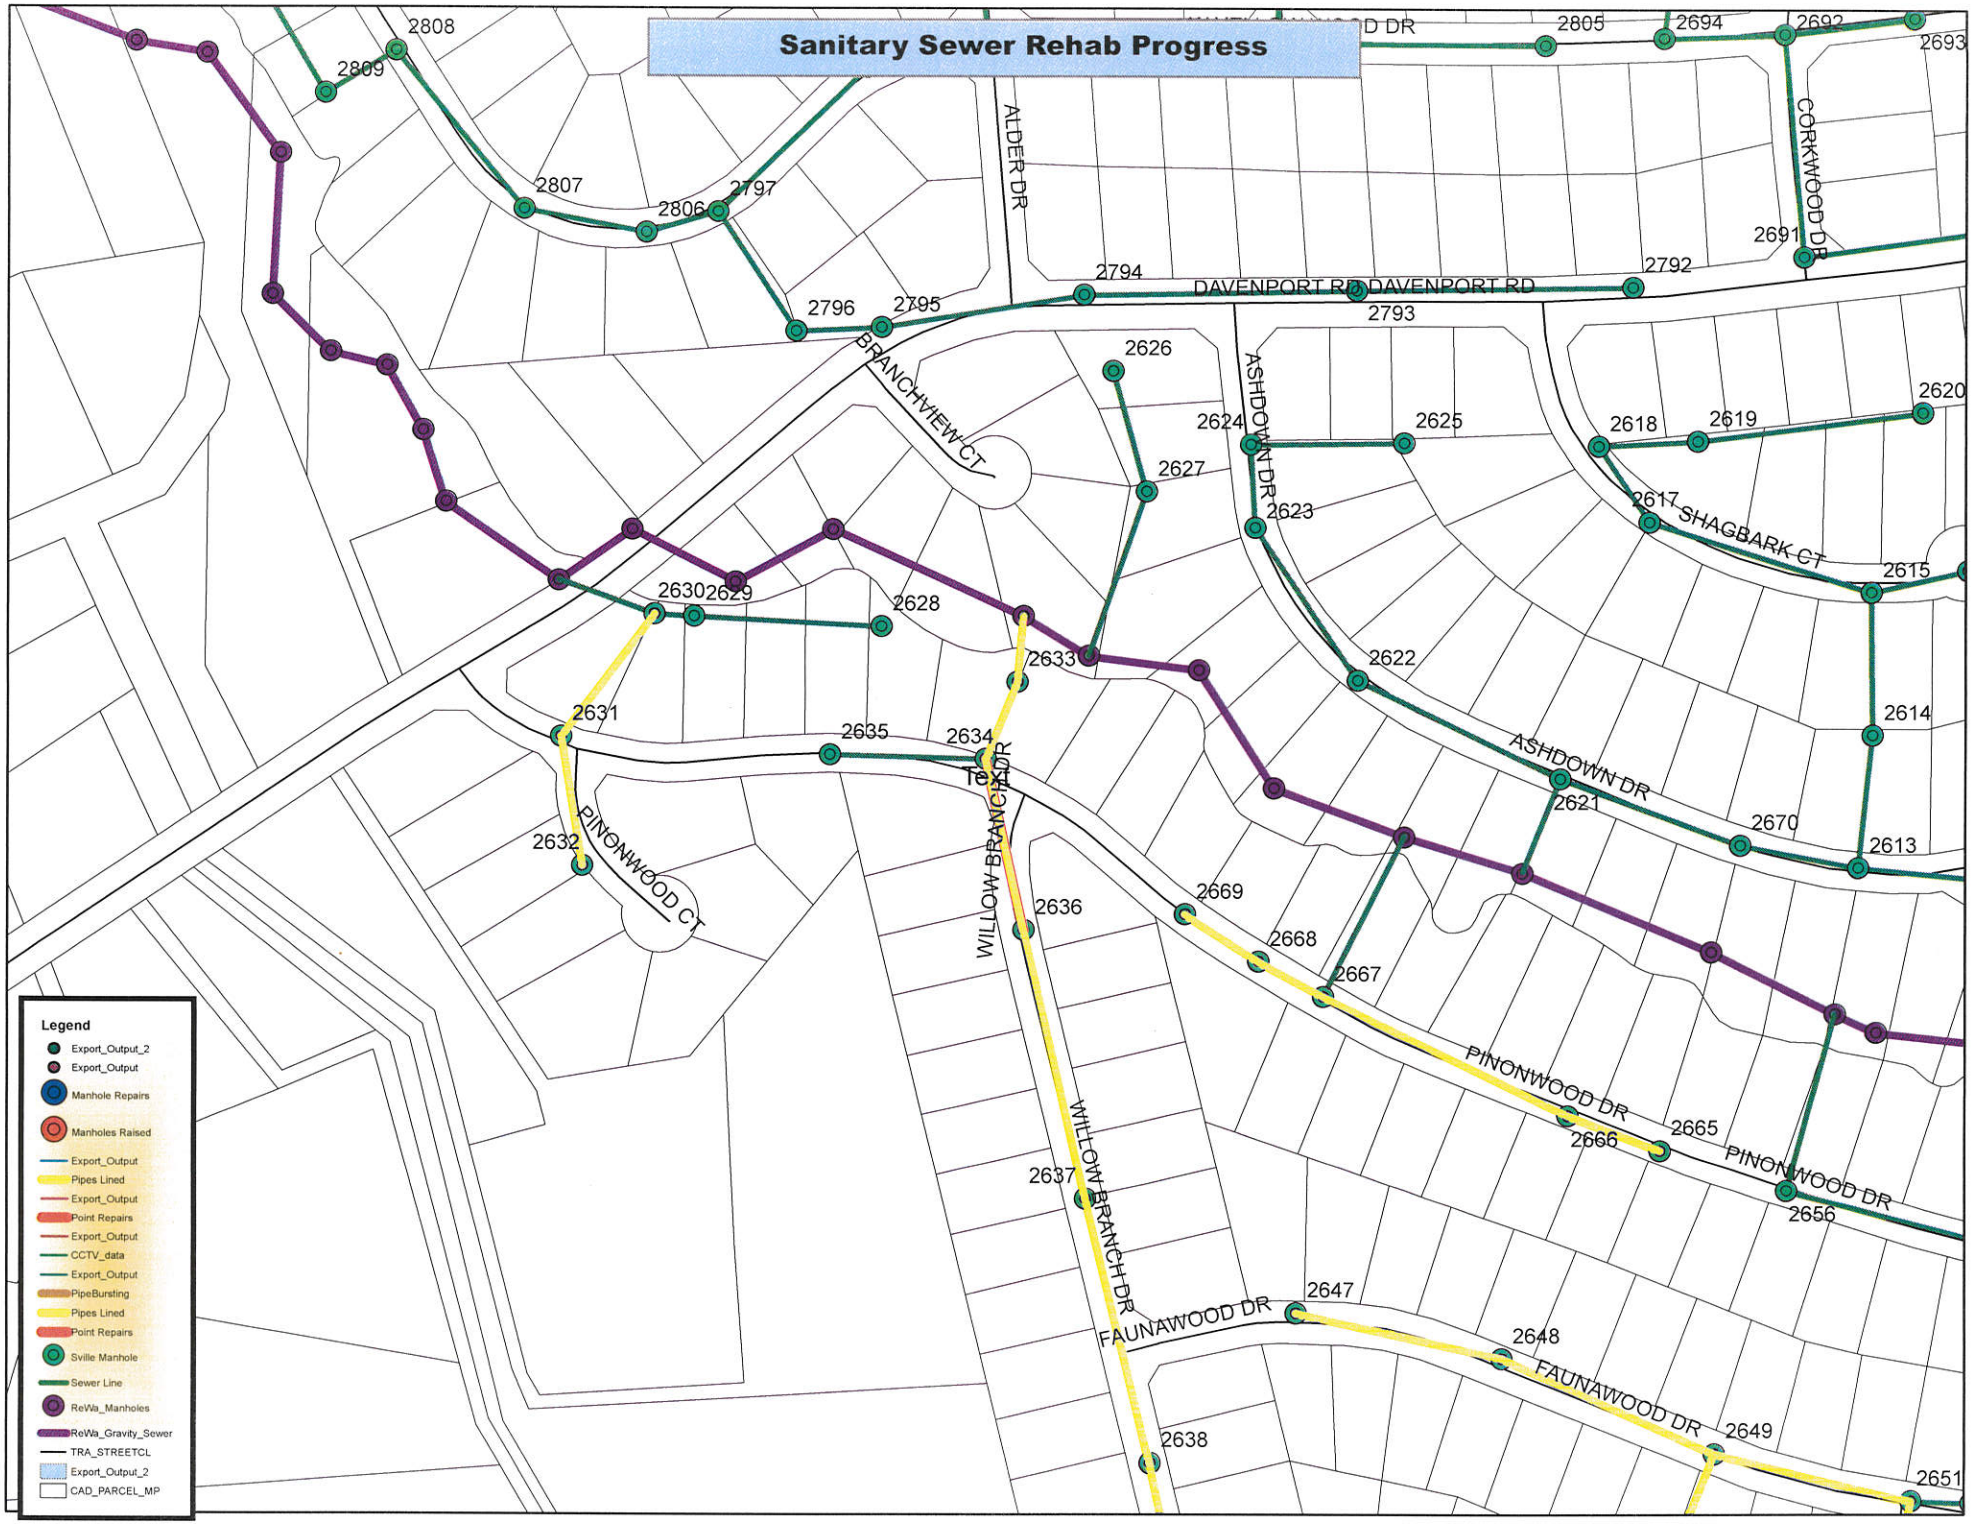
Sanitary Sewer Rehab Progress
2808
2809
2807
2806
2797
2796
2795
2794
2805
2694
2692
2693
2691
2792
2793
ALDER DR
CORKWOOD DR
DAVENPORT RD
DAVENPORT RD
BRANCHVIEW CT
2626
2627
2624
2625
ASHDOWN DR
2623
2618
2619
2620
2617
SHAGBARK CT
2615
2630
2629
2628
2633
2622
2614
2631
2635
2634
ASHDOWN DR
2621
2670
2613
2632
PINONWOOD CT
WILLOW BRANCH DR
2636
2669
2668
2667
PINONWOOD DR
2666
2665
PINONWOOD DR
2656
2637
WILLOW BRANCH DR
FAUNAWOOD DR
2647
2648
FAUNAWOOD DR
2649
2638
2651
Legend
Export_Output_2
Export_Output
Manhole Repairs
Manholes Raised
Export_Output
Pipes Lined
Export_Output
Point Repairs
Export_Output
CCTV_data
Export_Output
PipeBursting
Pipes Lined
Point Repairs
Sville Manhole
Sewer Line
ReWa_Manholes
ReWa_Gravity_Sewer
TRA_STREETCL
Export_Output_2
CAD_PARCEL_MP